Traction Passenger Elevation & Planview

RELEVANT AS OF FEB 2022

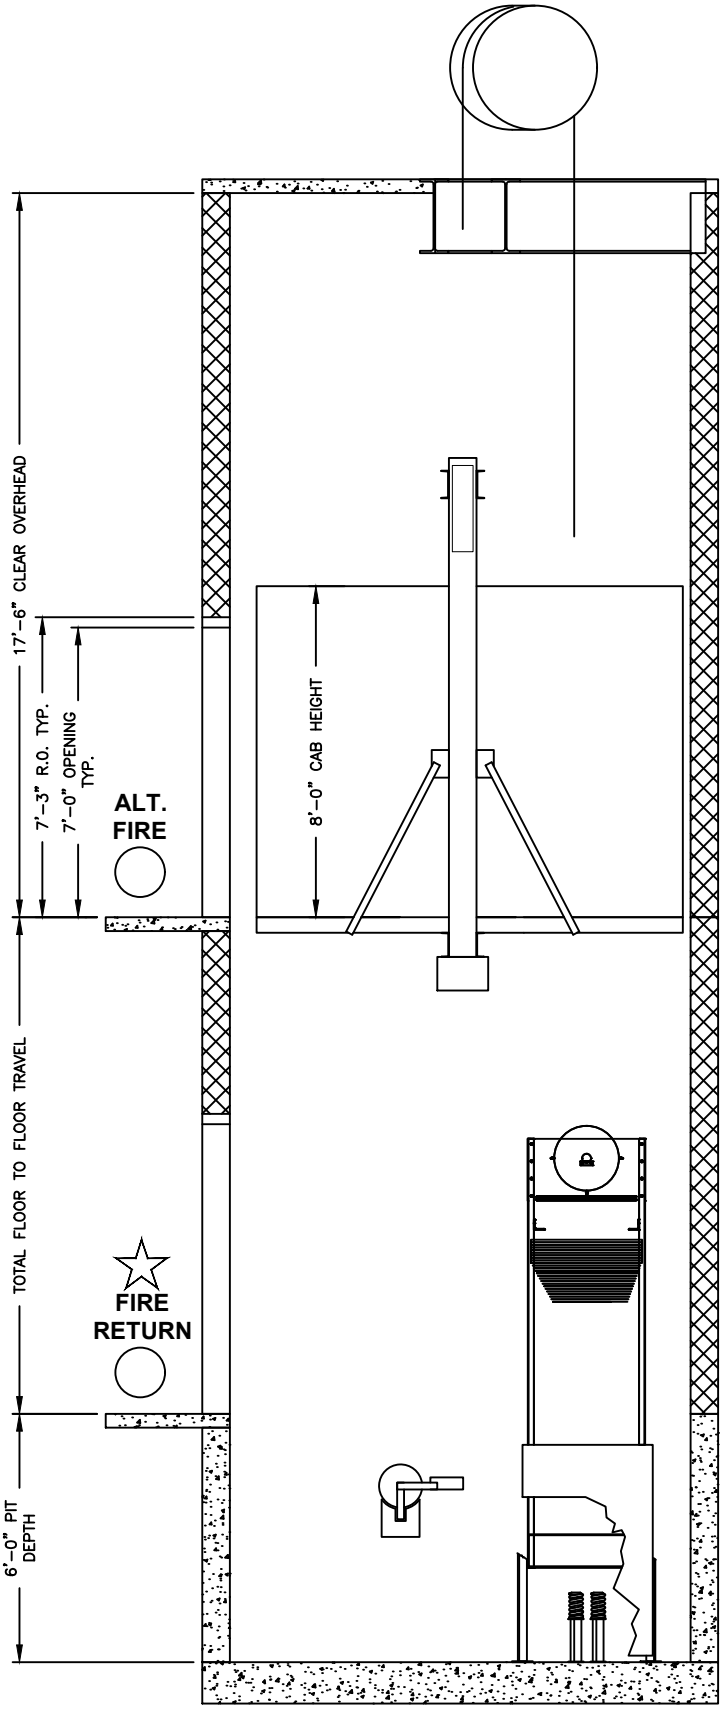

HOISTWAY SECTION

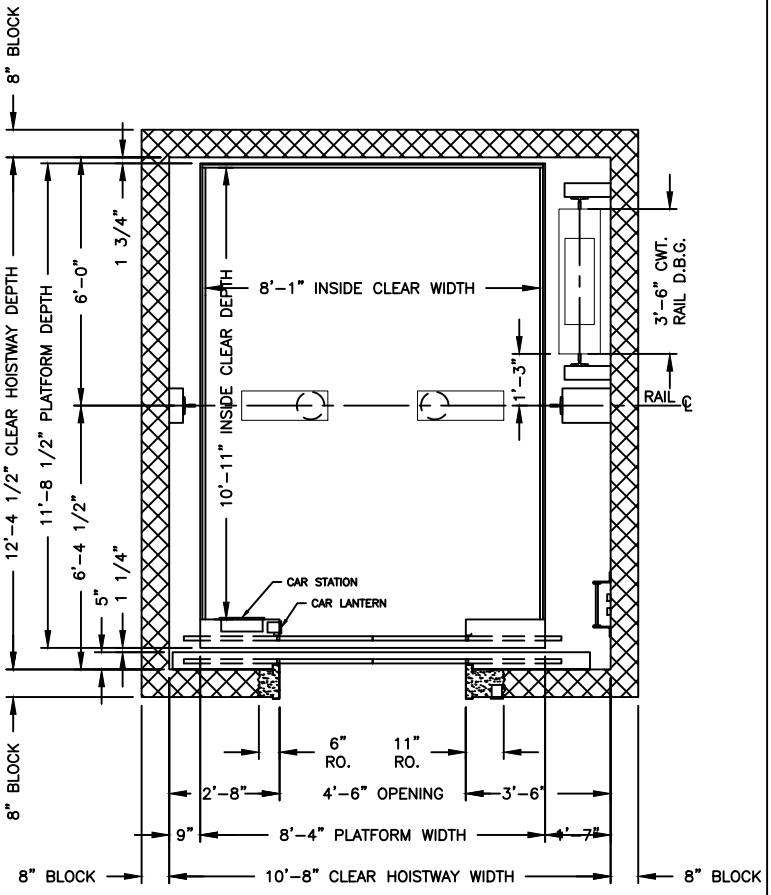

HOISTWAY PLAN

10000# CAPACITY