In Ground Passenger Hospital
Elevation & Planview

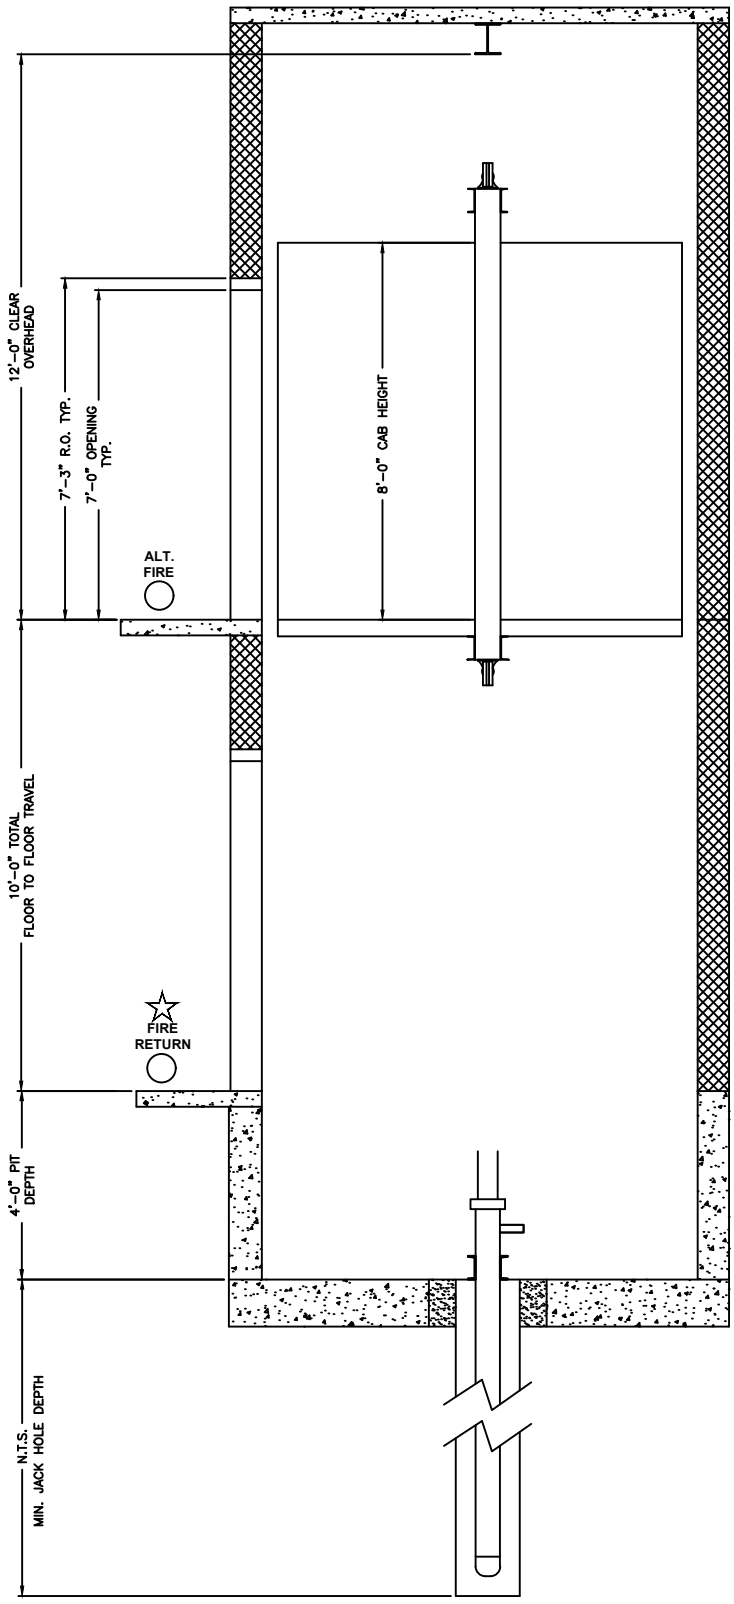

ELEVATION VIEW HOISTWAY

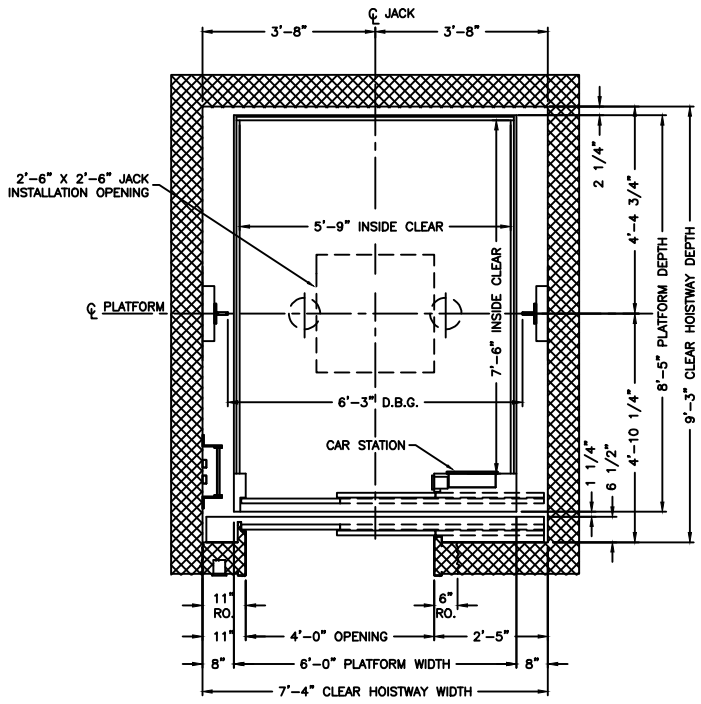

PLAN VIEW HOISTWAY

4000# CAPACITY