Twin Jack Holeless Freight
Elevation & Planview

MINNESOTA ELEVATOR, INC.

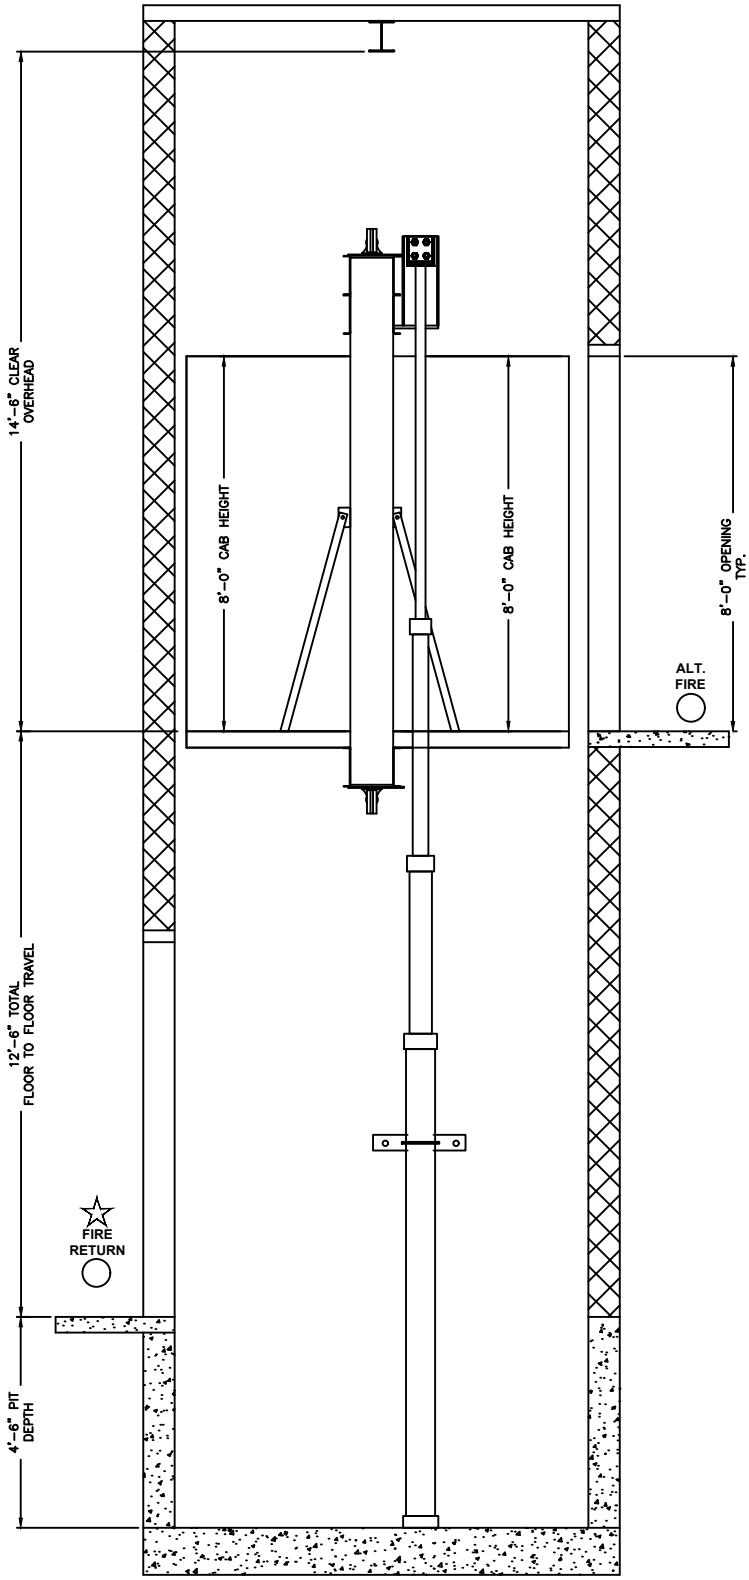

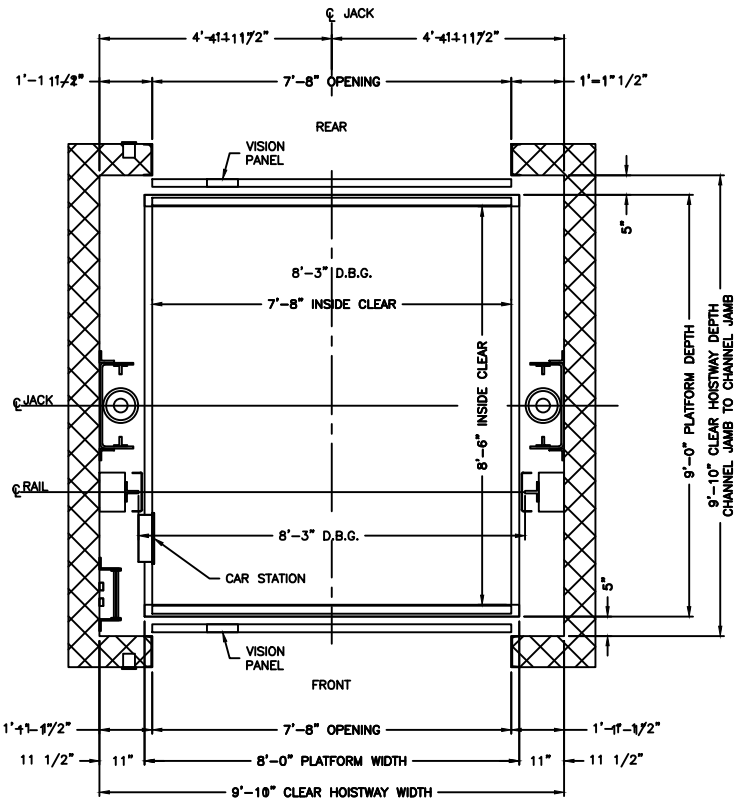

PLAN VIEW HOISTWAY

5000# CAPACITY F/R