# Traction Freight
# Elevation & Planview

RELEVANT AS
OF JAN. 2022

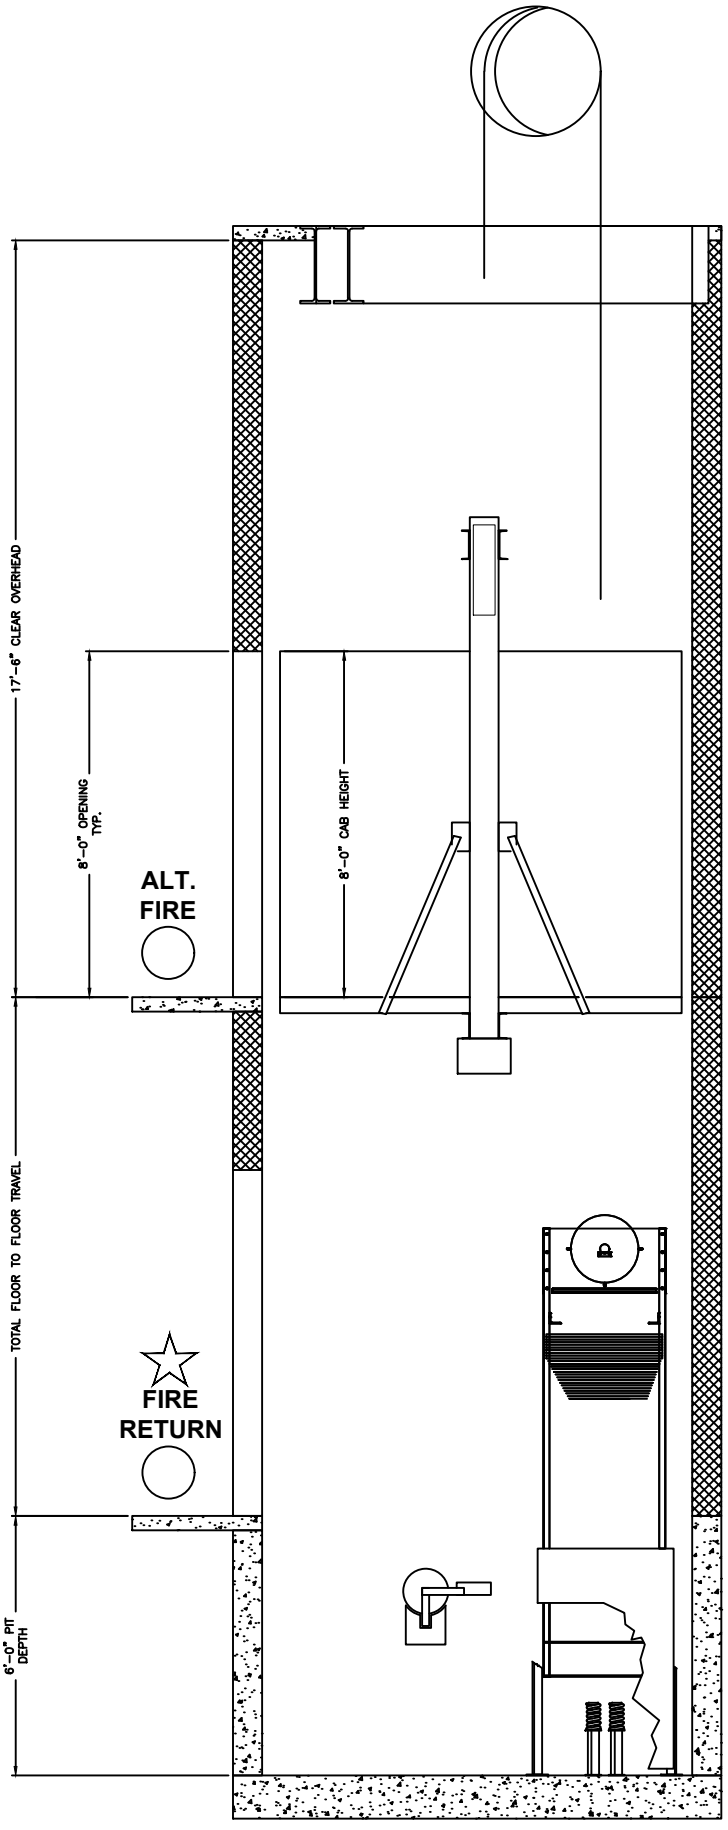


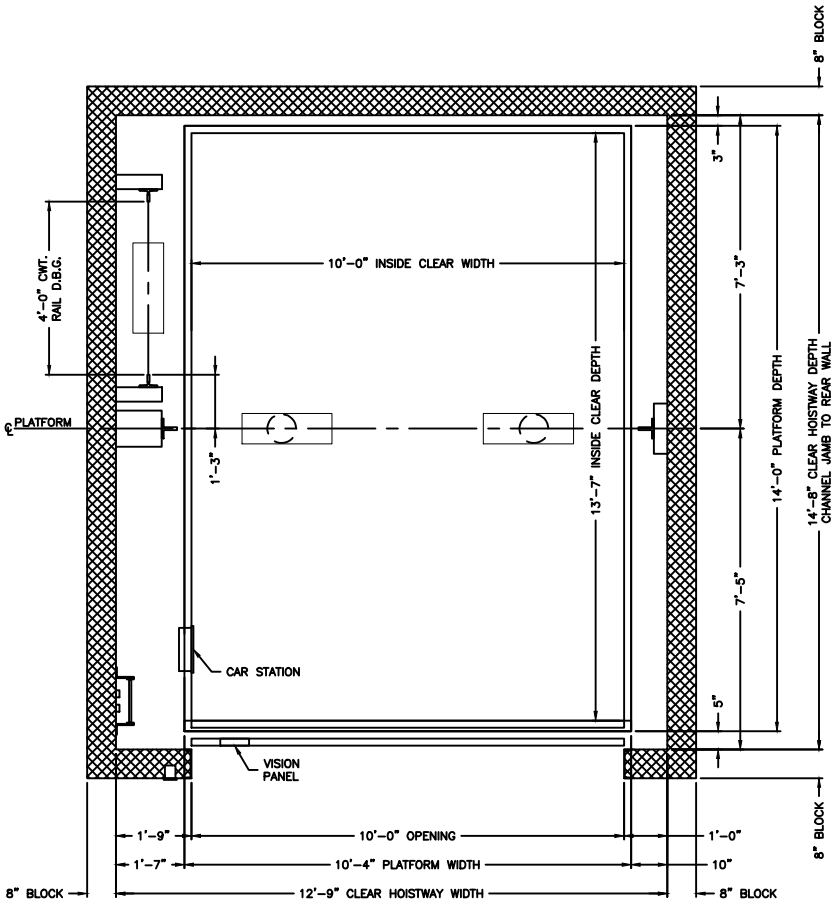


PLAN VIEW HOISTWAY

## 10000# CAPACITY